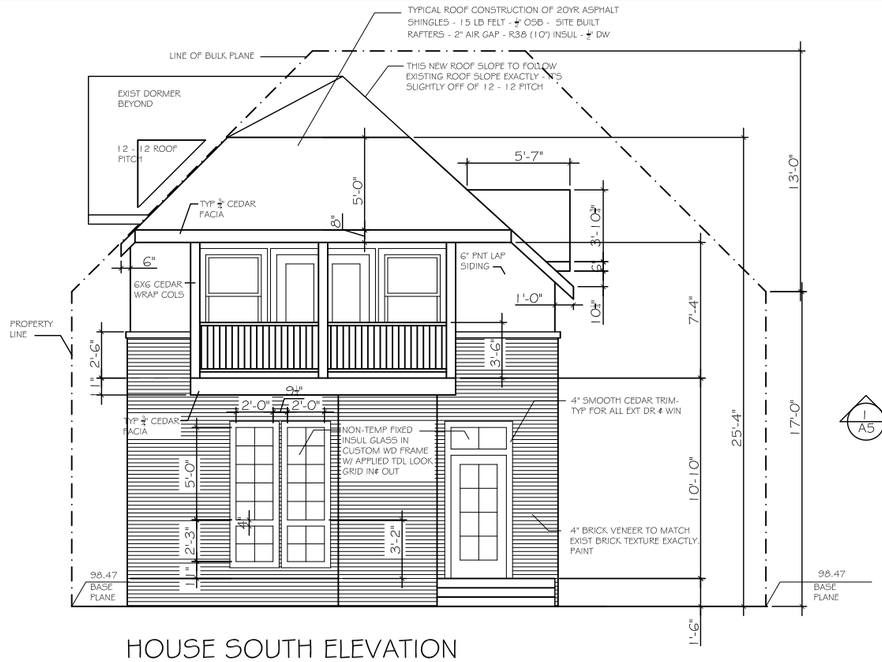

HOUSE SOUTH ELEVATION

SCALE 1/4" = 1'-0"

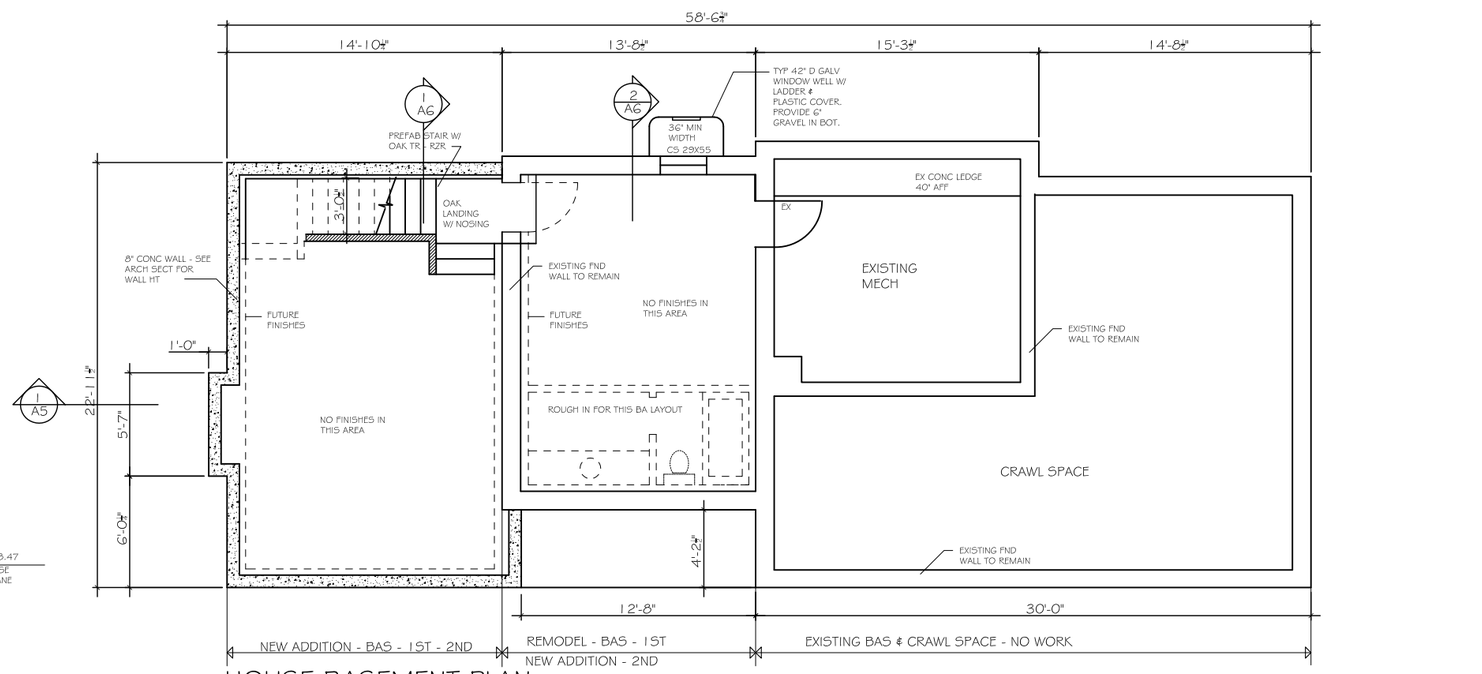

HOUSE BASEMENT PLAN

SCALE 1/4" = 1'-0"

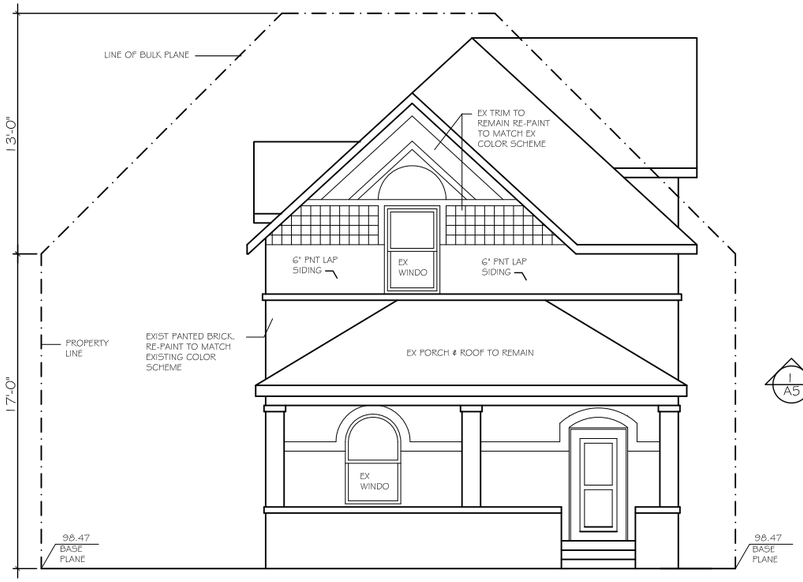

HOUSE NORTH ELEVATION

SCALE 1/4" = 1'-0"

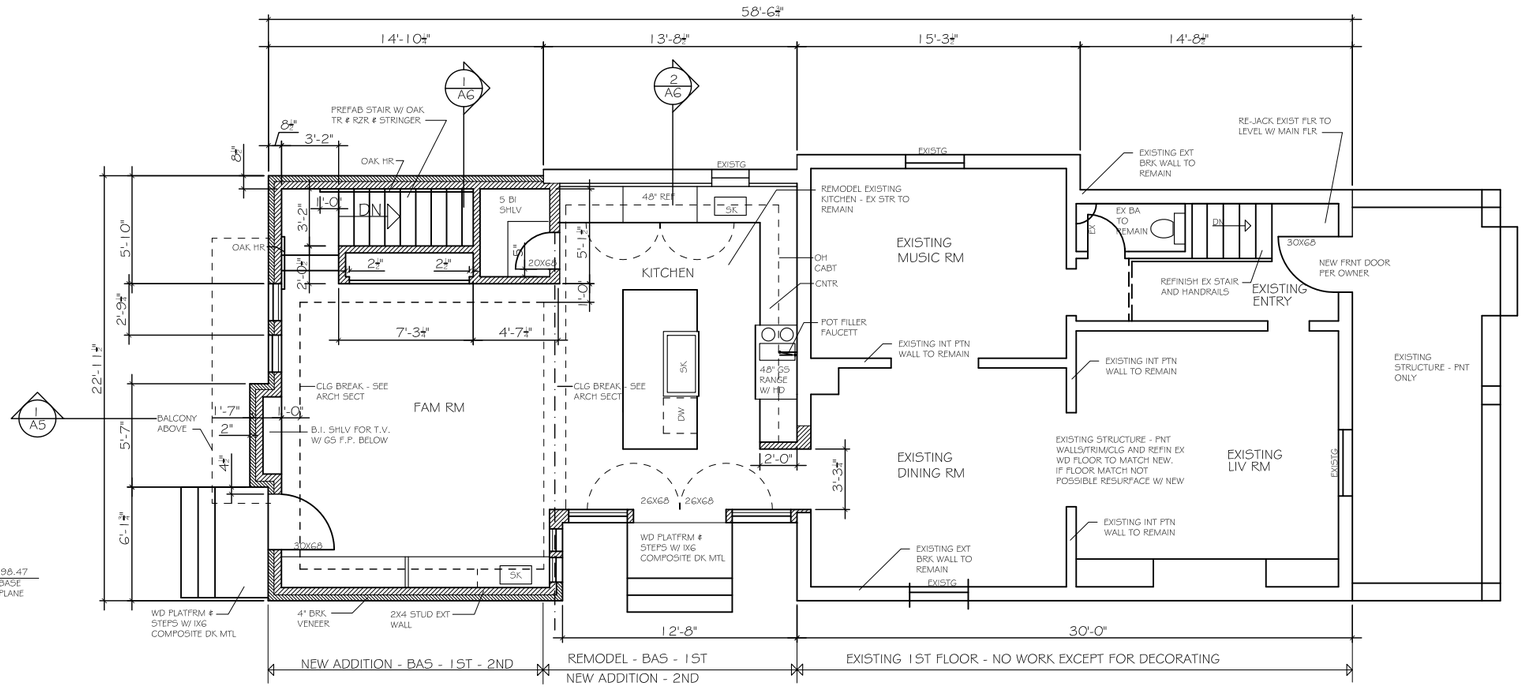

HOUSE FIRST FLOOR PLAN

SCALE 1/4" = 1'-0"

N